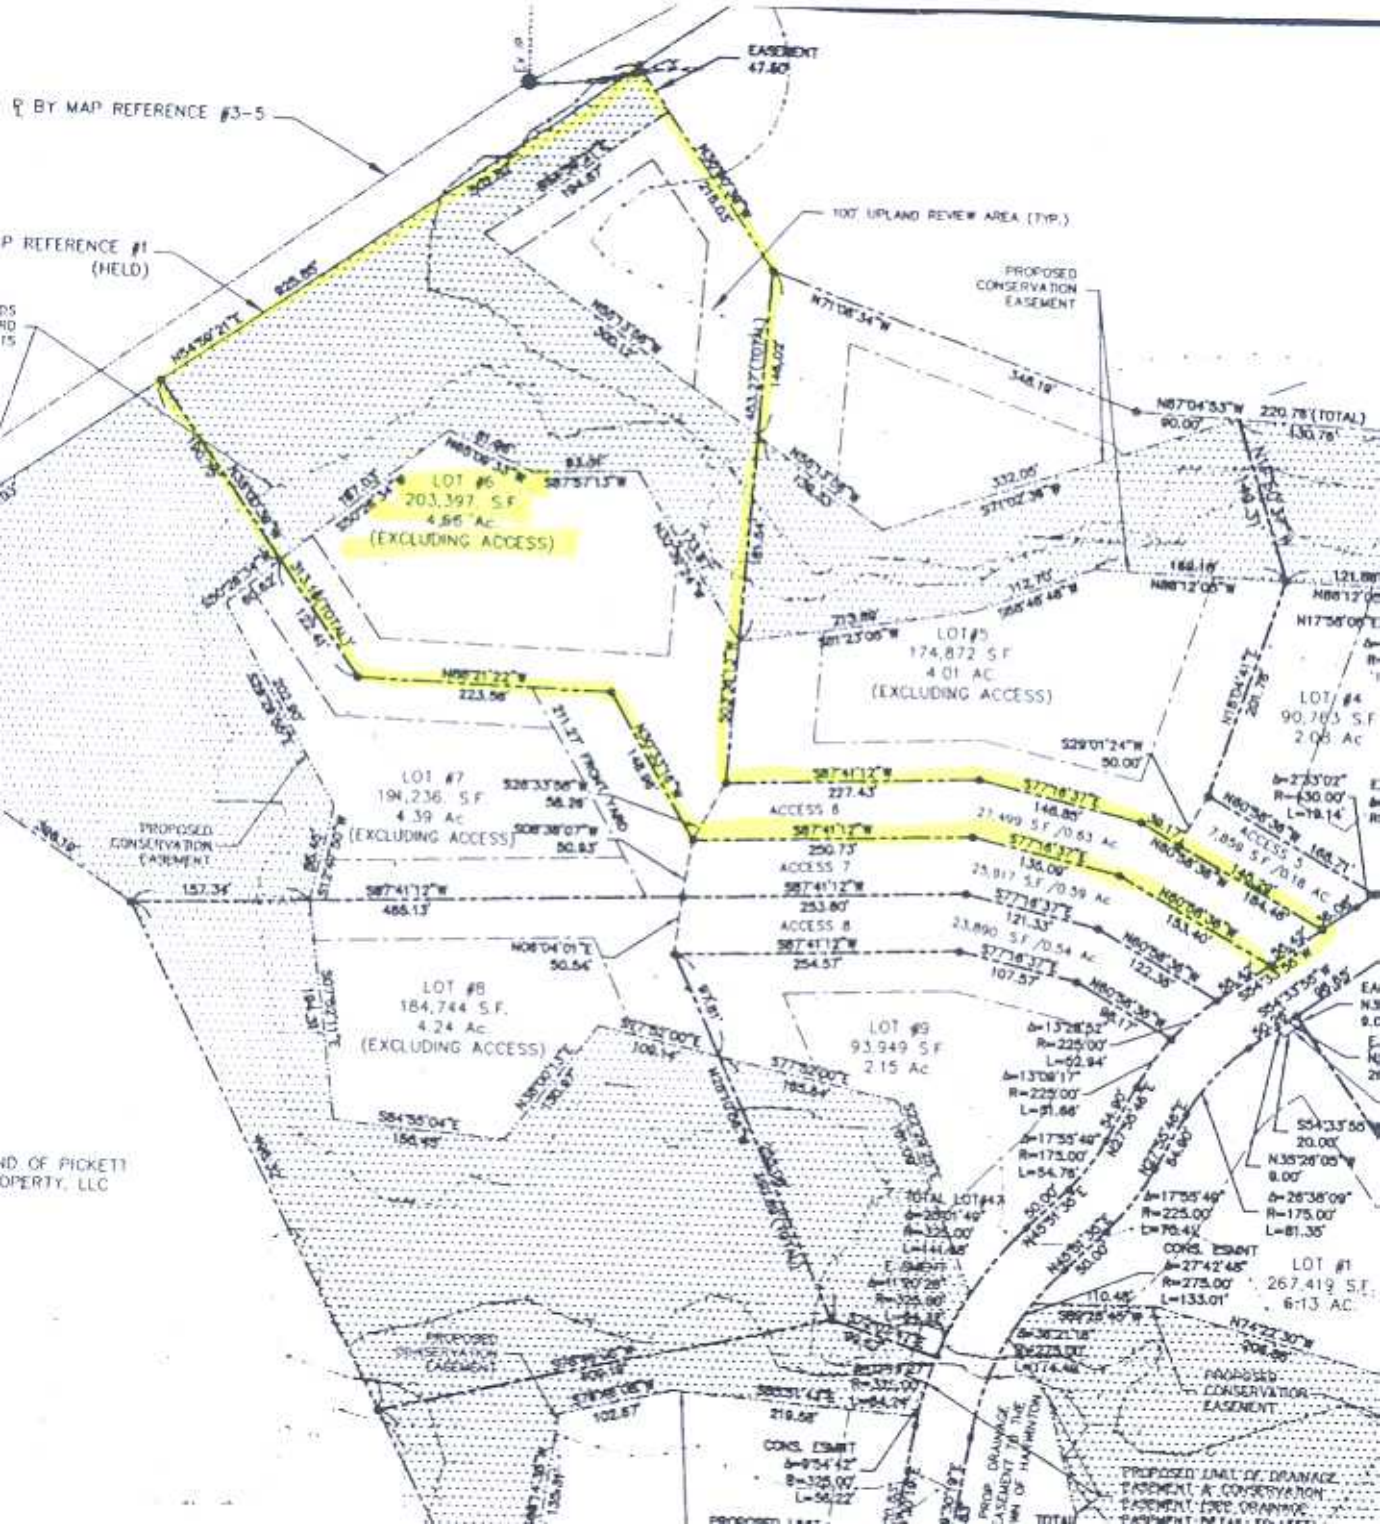
EASEMENT 47.60'
℄ BY MAP REFERENCE #3-5
P REFERENCE #1 (HELD)
100' UPLAND REVIEW AREA (TYP.)
PROPOSED CONSERVATION EASEMENT
LOT #6 203,397 S.F. 4.66 Ac (EXCLUDING ACCESS)
LOT #5 174,872 S.F. 4.01 AC (EXCLUDING ACCESS)
LOT #4 90,783 S.F. 2.08 Ac
LOT #7 191,236 S.F. 4.39 Ac (EXCLUDING ACCESS)
ACCESS 6
ACCESS 7
ACCESS 8
ACCESS 5
LOT #8 184,744 S.F. 4.24 Ac (EXCLUDING ACCESS)
LOT #9 93,949 S.F. 2.15 Ac
LOT #1 267,419 S.F. 6.13 AC
CONS. EASMENT
PROPOSED CONSERVATION EASEMENT
ND OF PICKETT
OPERTY, LLC