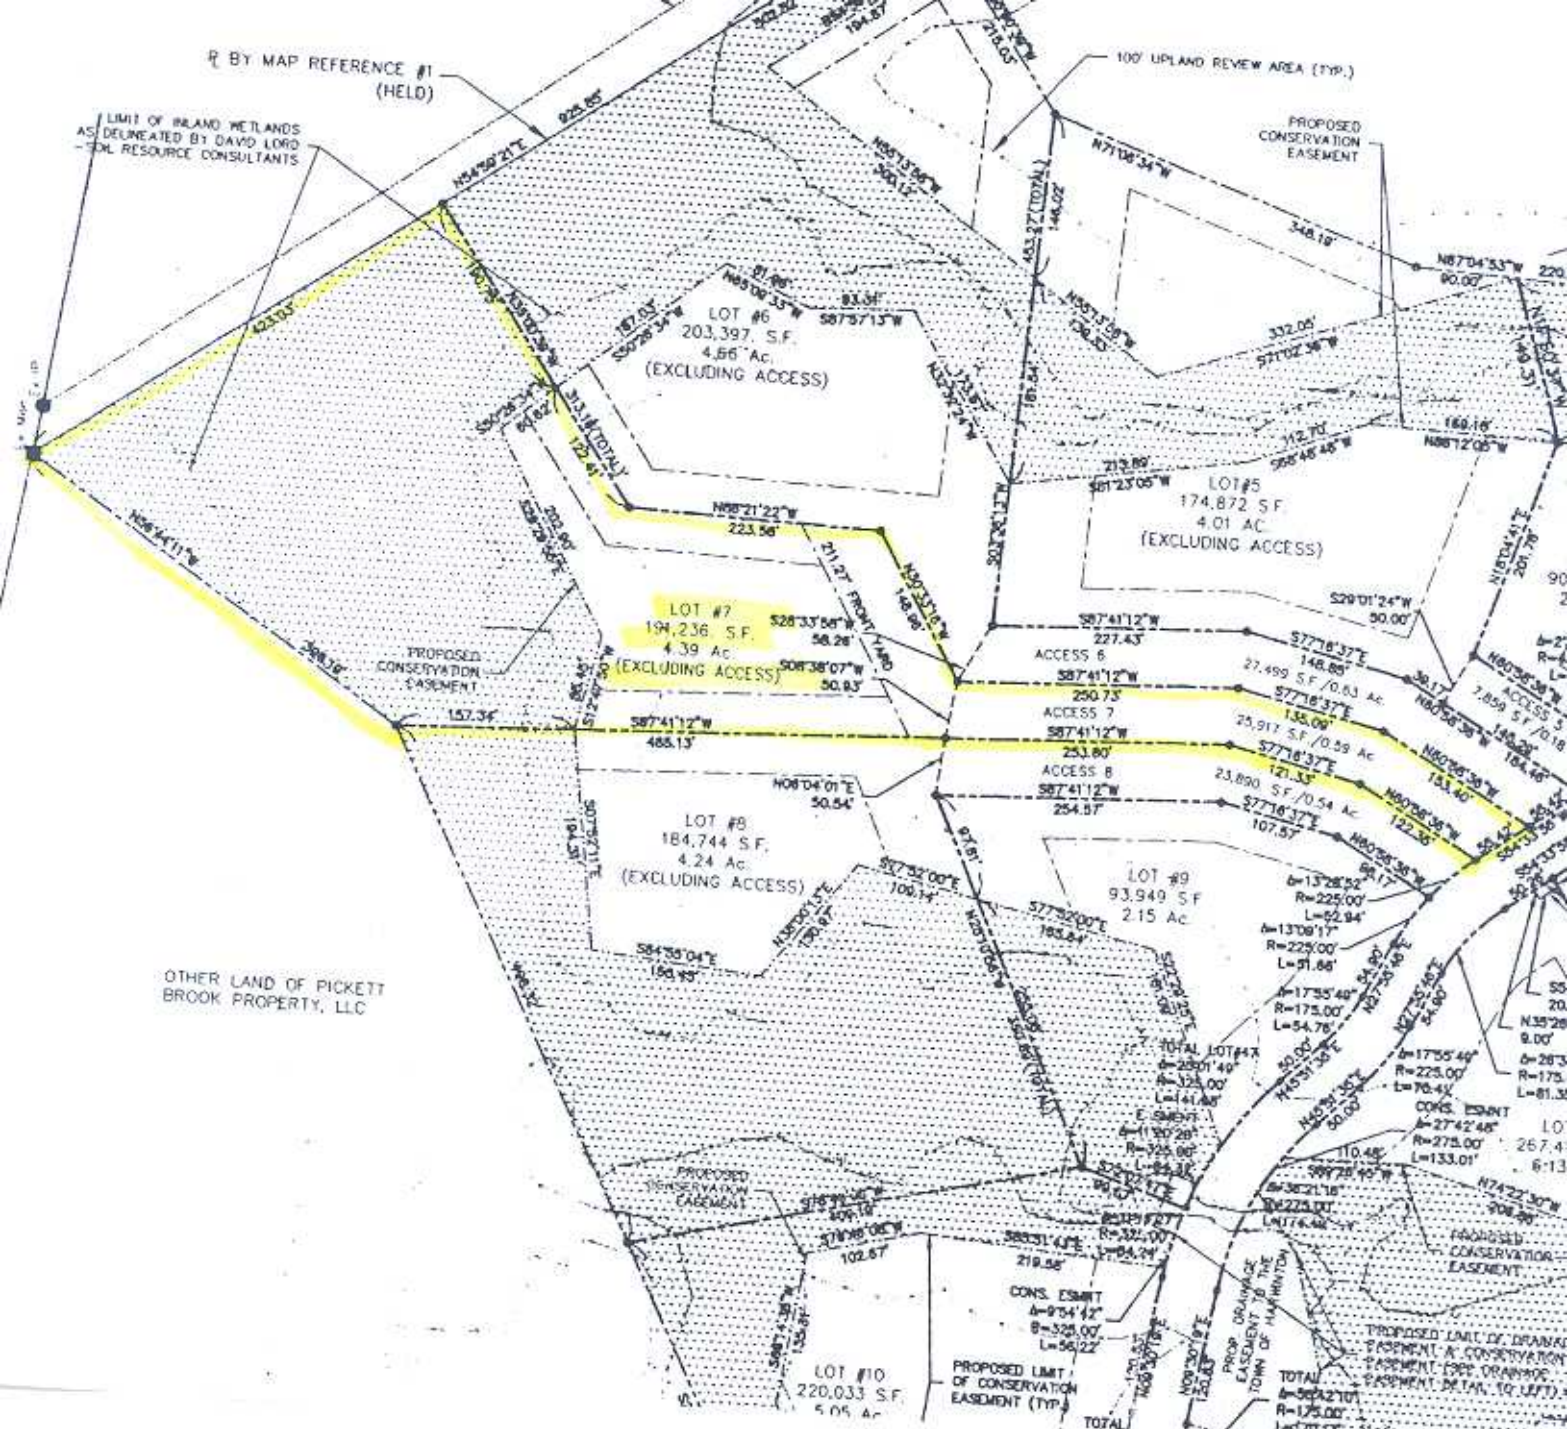
℄ BY MAP REFERENCE #1 (HELD)
LIMIT OF INLAND WETLANDS AS DELINEATED BY DAVID LORD - SOIL RESOURCE CONSULTANTS
100' UPLAND REVIEW AREA (TYP.)
PROPOSED CONSERVATION EASEMENT
LOT #6
203,397 S.F.
4.66 Ac.
(EXCLUDING ACCESS)
LOT #5
174,872 S.F.
4.01 AC
(EXCLUDING ACCESS)
LOT #7
194,236 S.F.
4.39 Ac.
(EXCLUDING ACCESS)
ACCESS 6
ACCESS 7
ACCESS 8
LOT #8
184,744 S.F.
4.24 Ac.
(EXCLUDING ACCESS)
LOT #9
93,949 S.F.
2.15 Ac.
OTHER LAND OF PICKETT BROOK PROPERTY, LLC
LOT #10
220,033 S.F.
5.05 Ac.
PROPOSED LIMIT OF CONSERVATION EASEMENT (TYP.)
CONS. EASMT
PROP. DRAINAGE EASEMENT TO THE TOWN OF HAMPTON